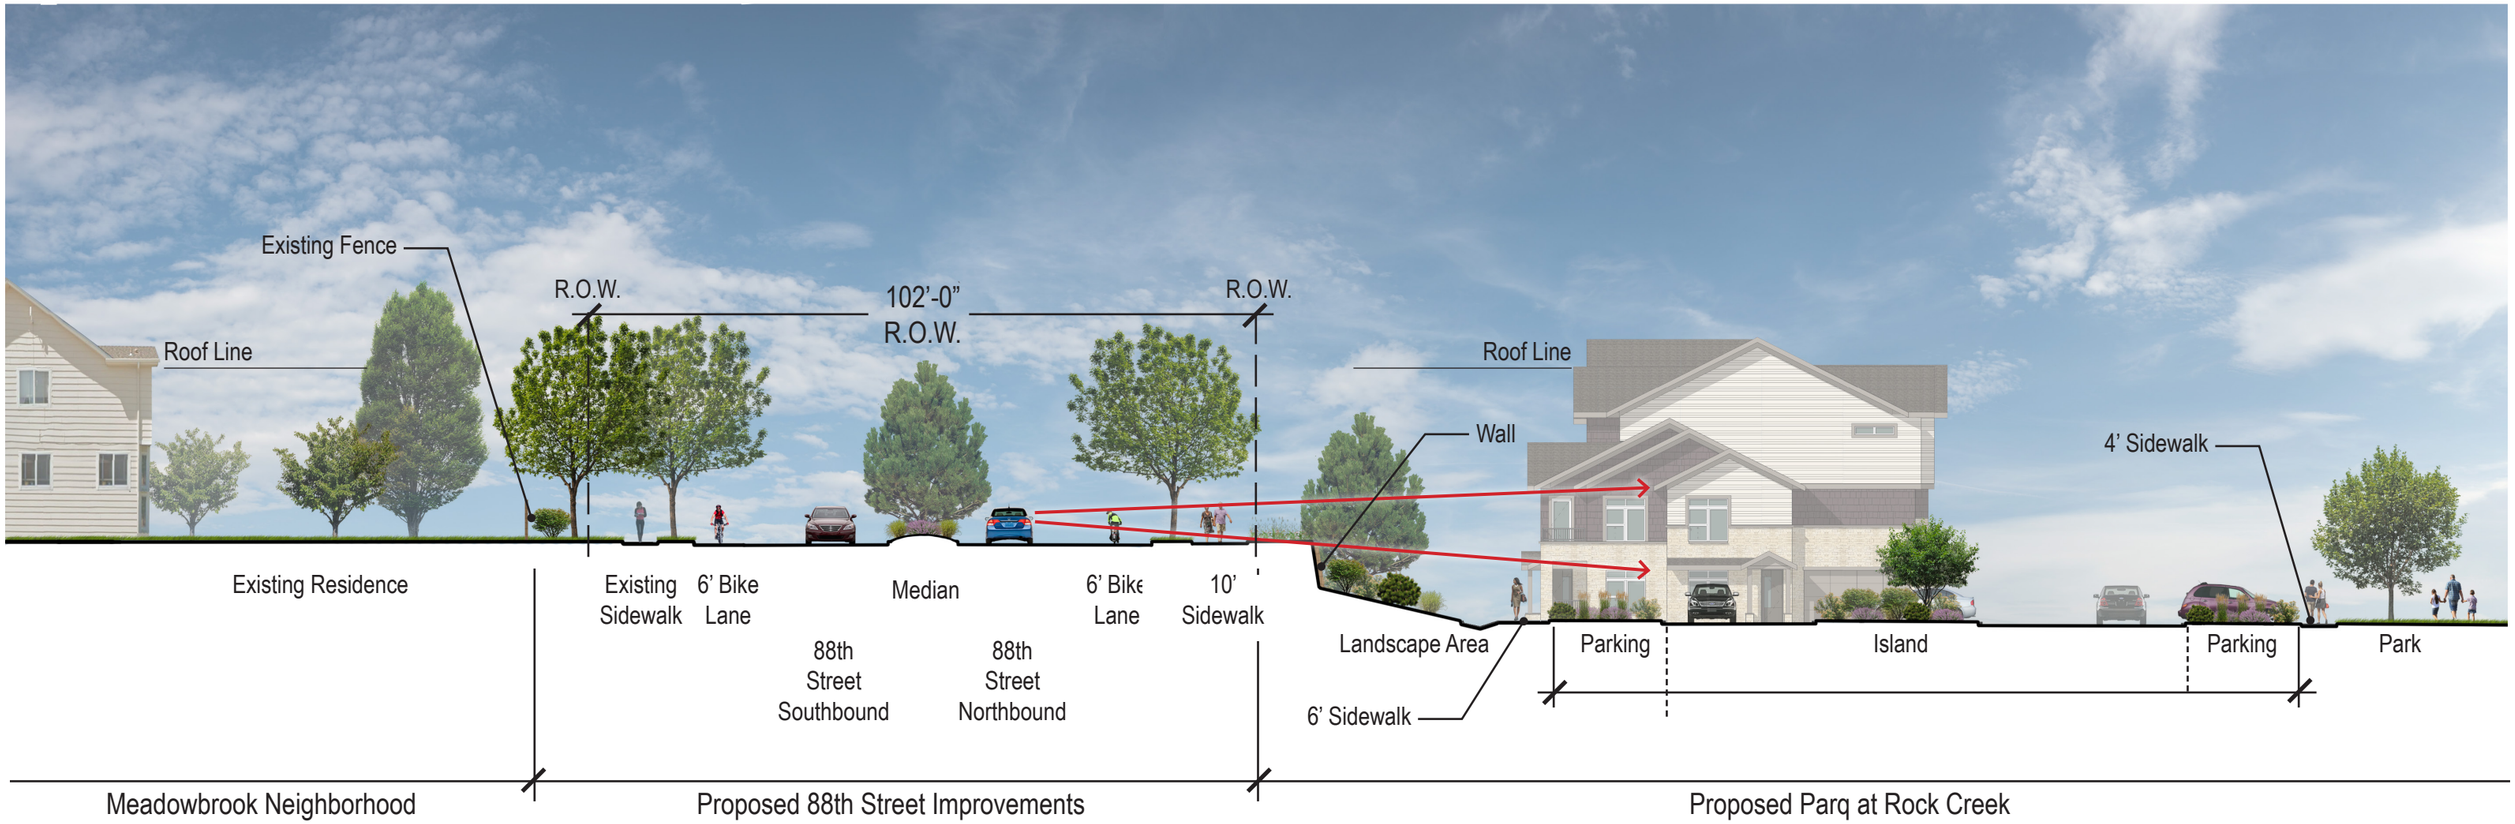

PARQ AT ROCK CREEK | EXHIBIT A1 - 88TH STREET SECTION

09.23.2019

NORRIS DESIGN
Planning | Landscape Architecture | Branding

PARQ AT ROCK CREEK | EXHIBIT A1 - 88TH STREET SECTION

09.23.2019

NORRIS DESIGN
Planning | Landscape Architecture | Branding